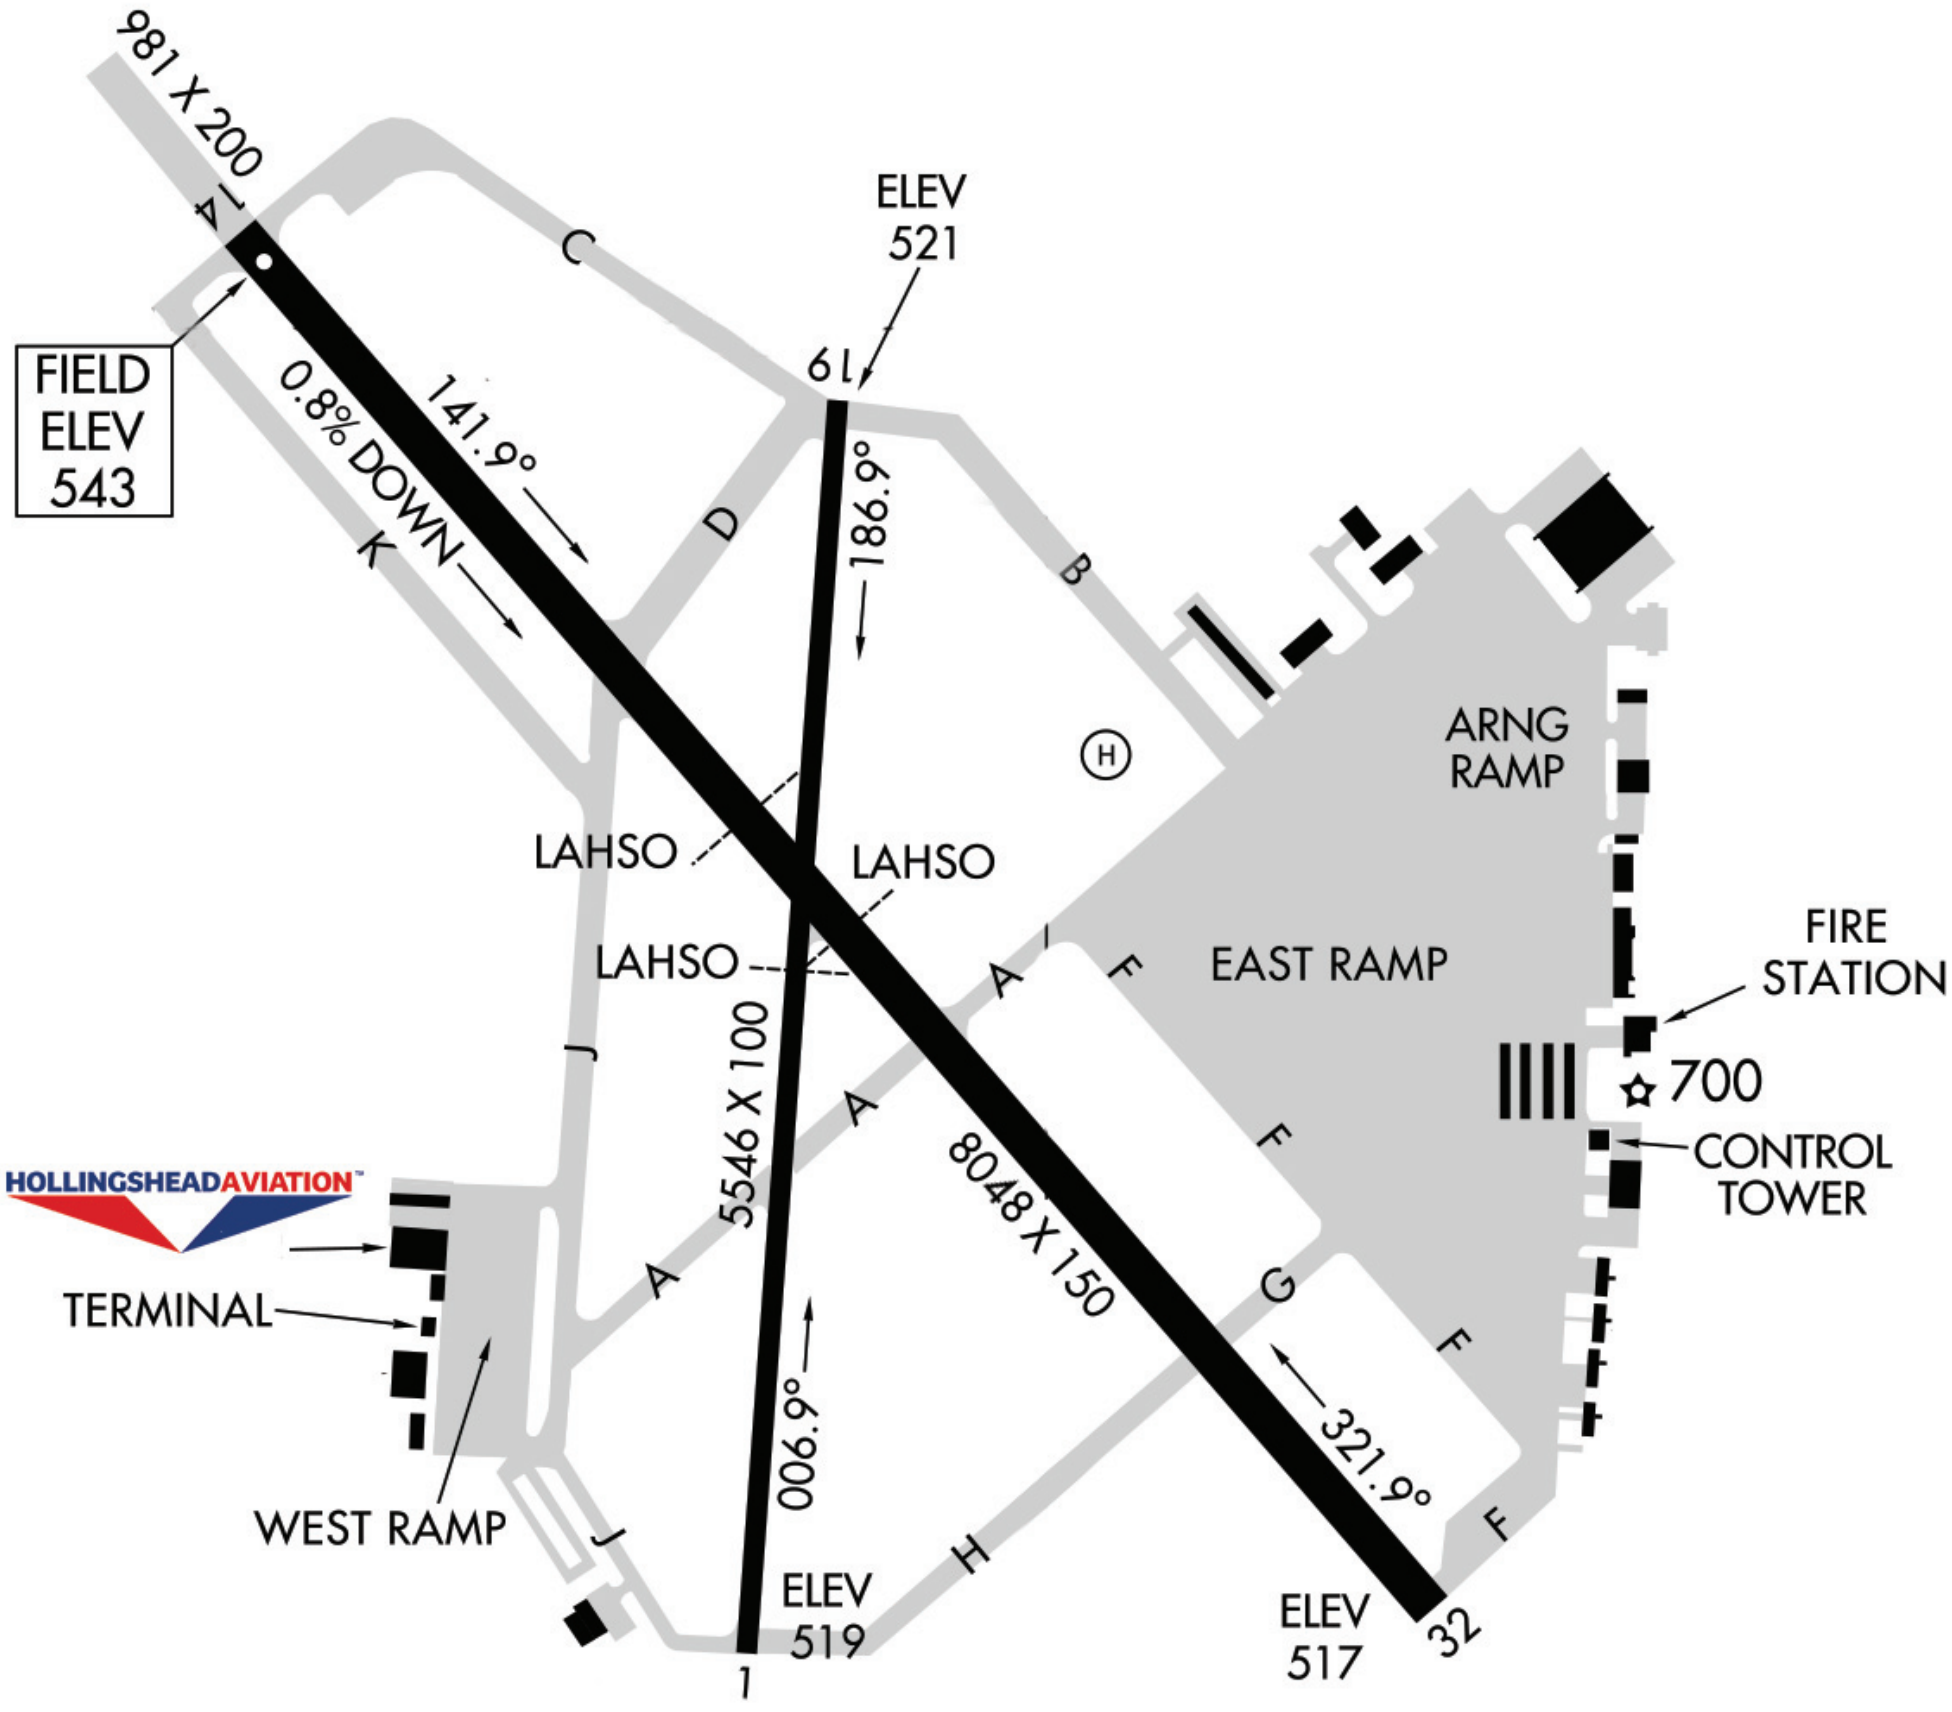
981 X 200
14
FIELD ELEV 543
0.8% DOWN
141.9°
ELEV 521
19
186.9°
C
D
B
K
H
ARNG RAMP
LAHSO
LAHSO
LAHSO
EAST RAMP
FIRE STATION
700
CONTROL TOWER
HOLLINGSHEADAVIATION
TERMINAL
WEST RAMP
5546 X 100
8048 X 150
006.9°
321.9°
ELEV 519
1
ELEV 517
32
A
F
G
H
J